405681

R

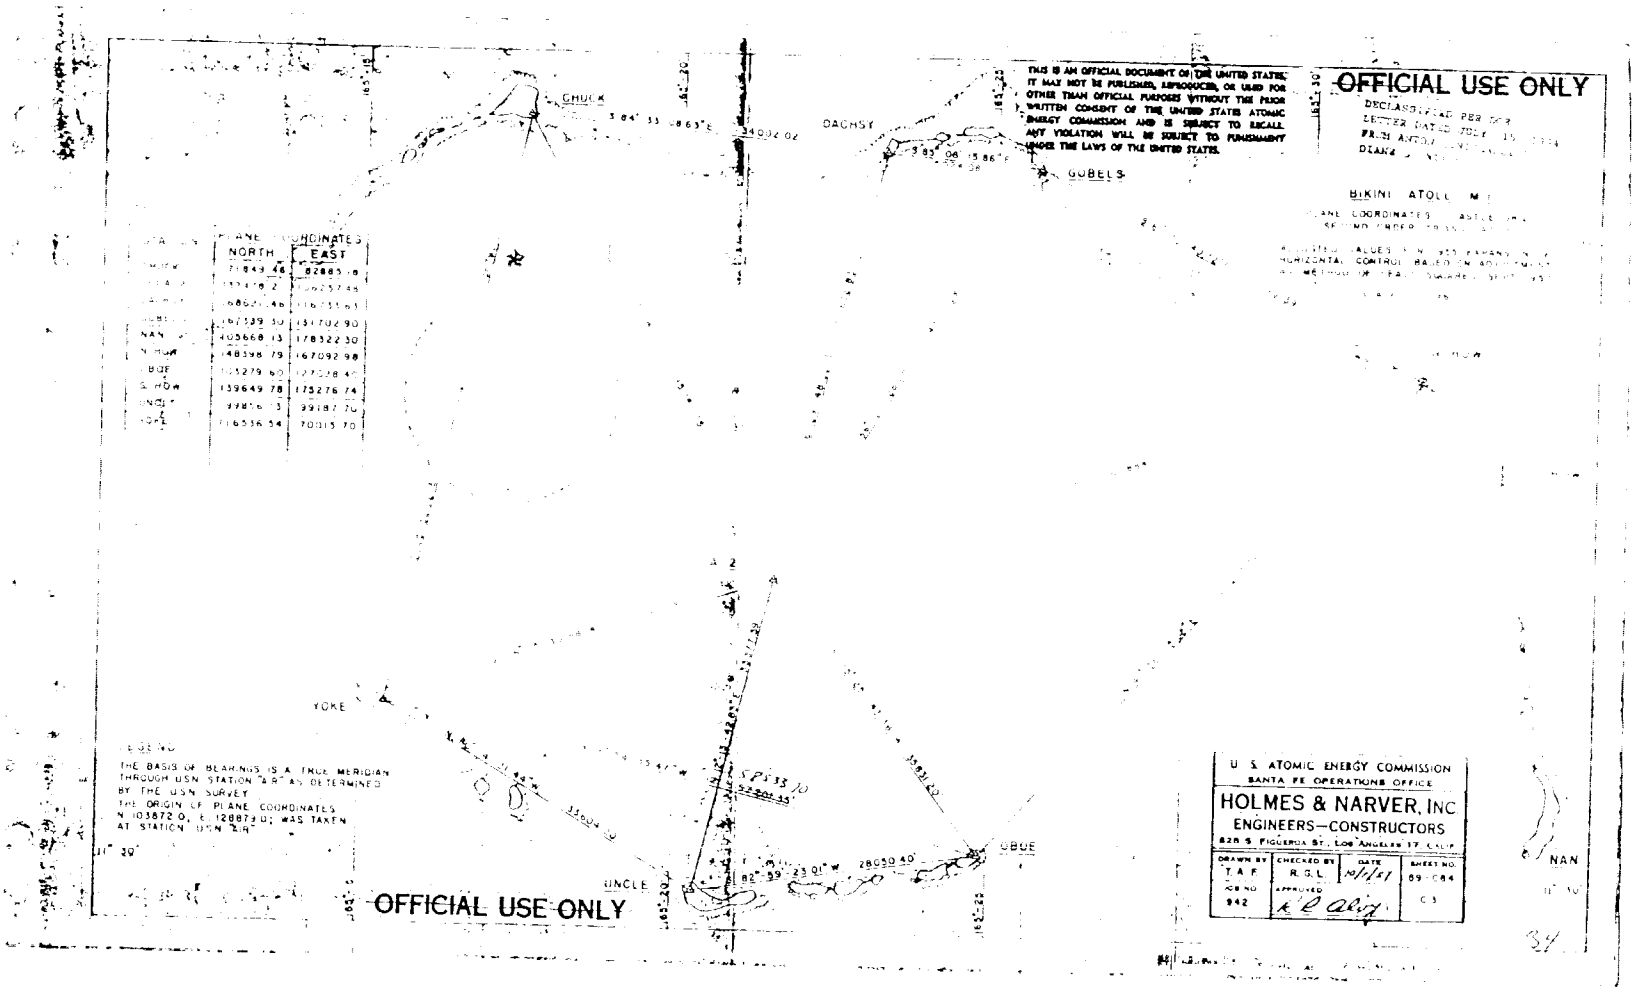
THIS IS AN OFFICIAL DOCUMENT OF THE UNITED STATES. IT MAY NOT BE PUBLISHED, REPRODUCED, OR USED FOR OTHER THAN OFFICIAL PURPOSES WITHOUT THE PRIOR WRITTEN CONSENT OF THE UNITED STATES ATOMIC ENERGY COMMISSION AND IS SUBJECT TO RECALL. ANY VIOLATION WILL BE SUBJECT TO PUNISHMENT UNDER THE LAWS OF THE UNITED STATES.
OFFICIAL USE ONLY
BIKINI ATOLL
PLANE COORDINATES
NORTH
EAST
CHUCK
DACHSY
GOBELS
YOKE
UNCLE
UBUE
NAN
THE BASIS OF BEARINGS IS A TRUE MERIDIAN THROUGH U.S.N. STATION "4 R" AS DETERMINED BY THE U.S.N. SURVEY.
THE ORIGIN OF PLANE COORDINATES N 103872.0, E 128873.0; WAS TAKEN AT STATION "U.S.N. 2 R"
U. S. ATOMIC ENERGY COMMISSION
SANTA FE OPERATIONS OFFICE
HOLMES & NARVER, INC
ENGINEERS—CONSTRUCTORS
DRAWN BY T.A.F.
CHECKED BY R.G.L.
DATE
SHEET NO.
OFFICIAL USE ONLY